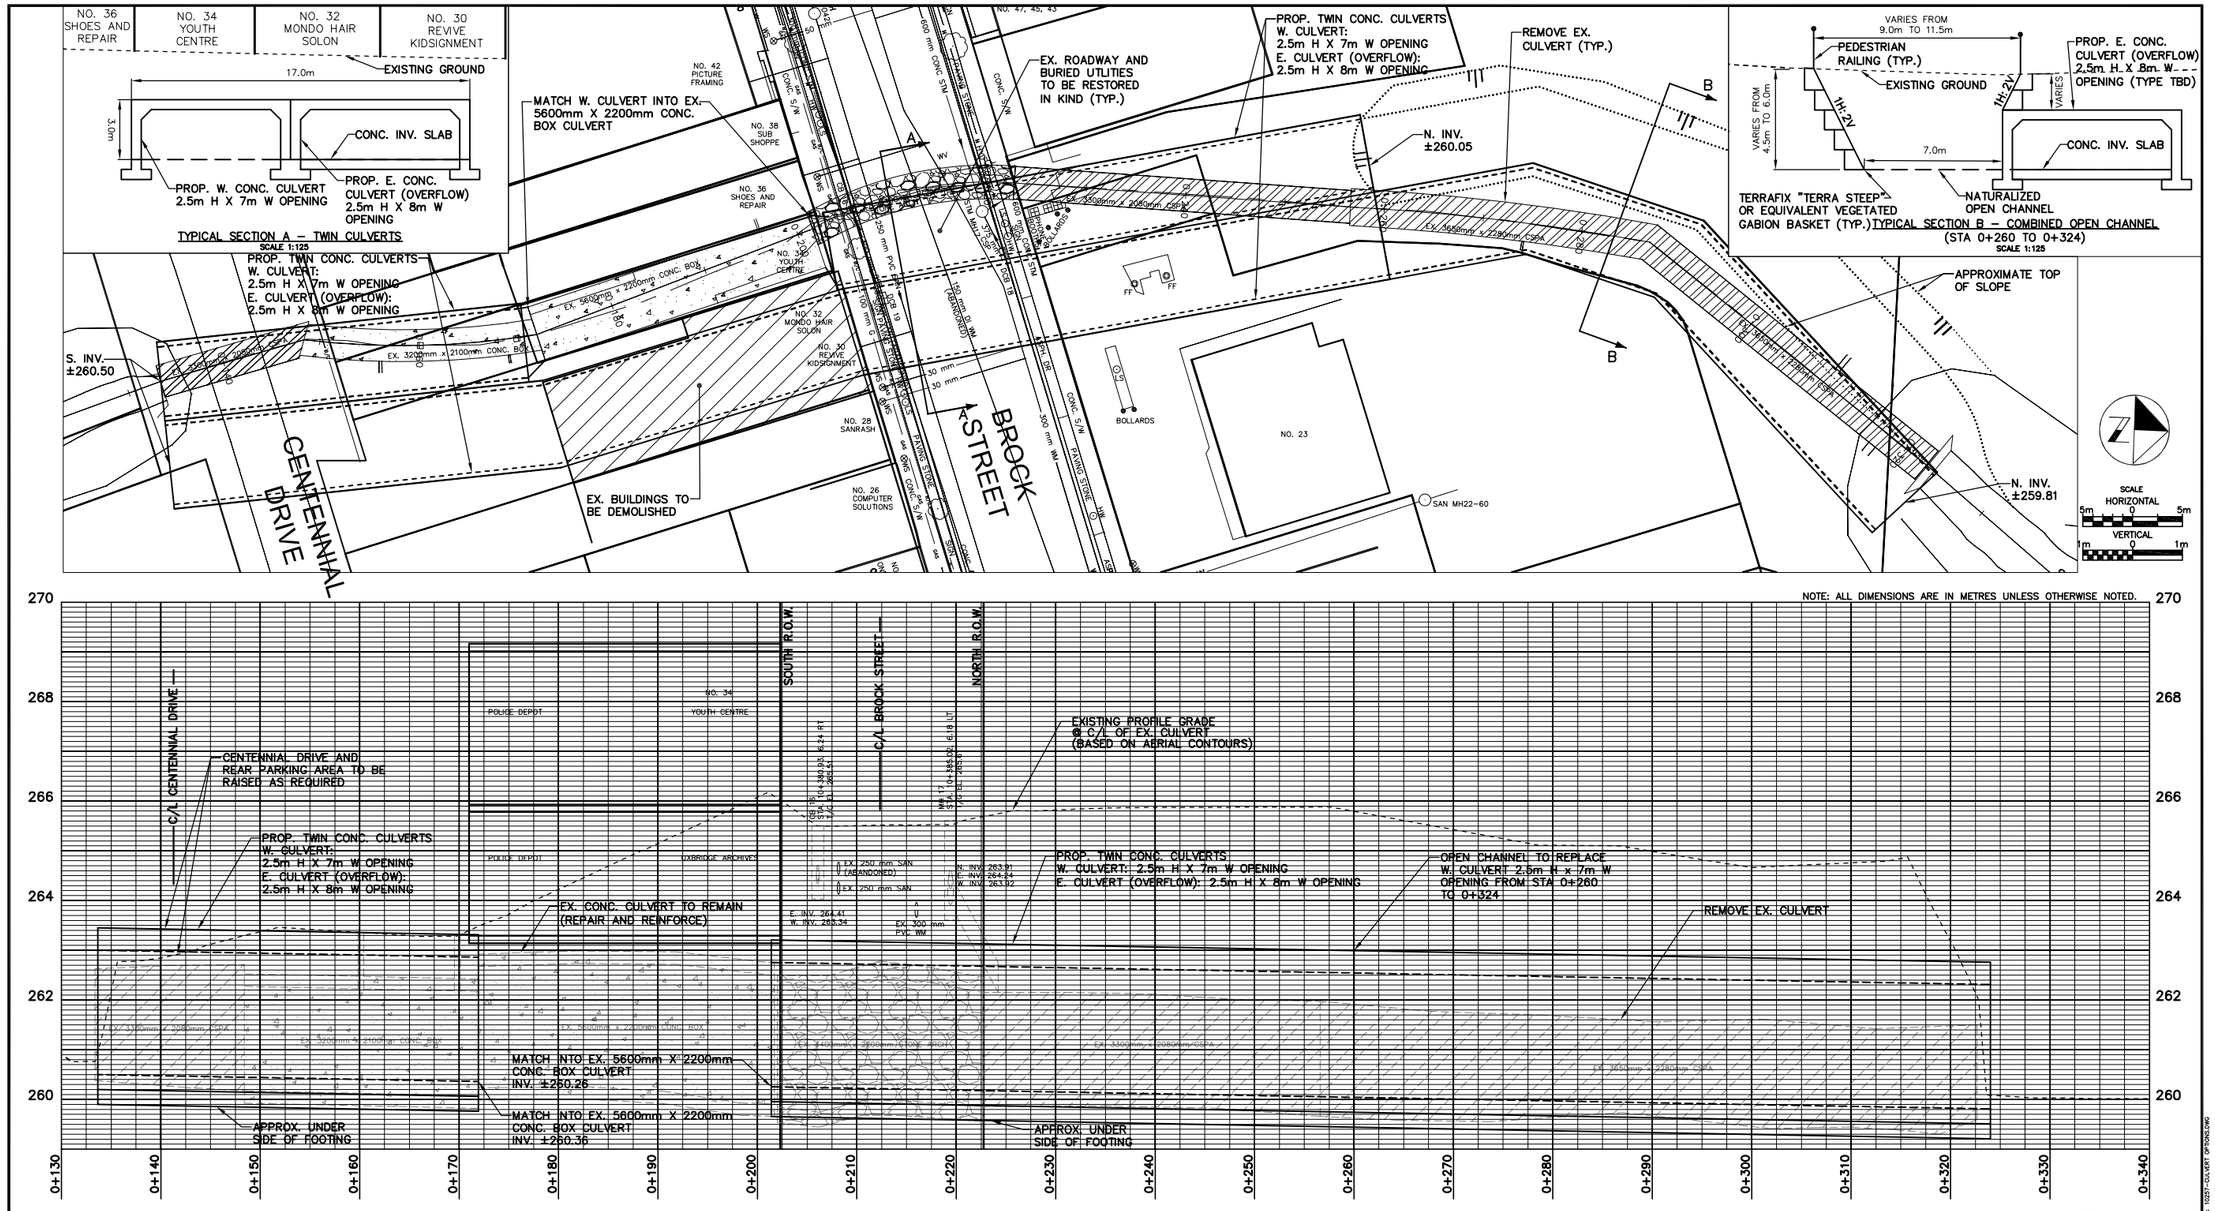

THE REGIONAL MUNICIPALITY OF DURHAM
WORKS DEPARTMENT
WHITBY ONTARIO

UXBRIDGE DOWNTOWN FLOOD REDUCTION EA
PROP. TWIN CULVERT (UTILIZING EX. CULVERT UNDER BUILDING)

SRM ASSOCIATES
A Member of The Senas Group Inc.

File: 10237-CULVERT OPTIONS.DWG
R/P Date = JAN. 08, 2021